

A modern, bright living room with large windows overlooking the ocean. The room features a beige sofa, a brown leather armchair, a wooden TV stand, and a large open shelving unit on the left. The ceiling has recessed lighting.

www.dotta.mc
+377 97 98 20 00 - info@dotta.mc
5 bis avenue Princesse Alice - BP 98005 - Monaco Cedex

VILLA ANNONCIADE

LA ROUSSE



???????????? ???? ???? ????-????



Dotta.

MONACO PRIVATE REAL ESTATE

www.dotta.mc

+377 97 98 20 00 - info@dotta.mc

5 bis avenue Princesse Alice - BP 98005 - Monaco Cedex

VILLA ANNONCIADE

LA ROUSSE



????????? ???? ???? ? ???? ????-????



VILLA ANNONCIADE

LA ROUSSE



????????? ???? ???? ? ???? ????-????



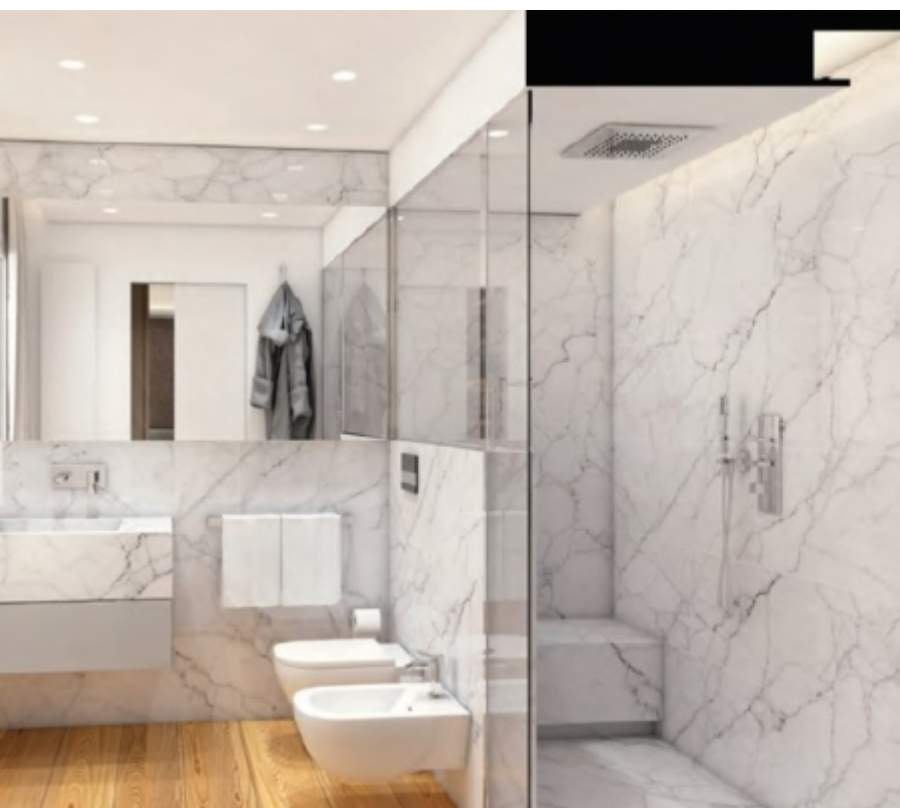

Dotta.

MONACO PRIVATE REAL ESTATE

www.dotta.mc

+377 97 98 20 00 - info@dotta.mc

5 bis avenue Princesse Alice - BP 98005 - Monaco Cedex

VILLA ANNONCIADE

LA ROUSSE



???????????? ???? ???? ????-????



VILLA ANNONCIADE LA ROUSSE



????????? ???? ???? ? ???? ????-????



VILLA ANNONCIADE

LA ROUSSE



????????? ?????? ?????????? ? ??????? ???????-??????



9TH FLOOR PLAN scale 1:100

VILLA ANNONCIADE

LA ROUSSE



???????????? ???? ???? ????-????



10TH FLOOR PLAN scale 1:100

Dotta.
MONACO PRIVATE REAL ESTATE


www.dotta.mc
+377 97 98 20 00 - info@dotta.mc
5 bis avenue Princesse Alice - BP 98005 - Monaco Cedex

VILLA ANNONCIADE

LA ROUSSE



???????????? ???? ???? ????-????

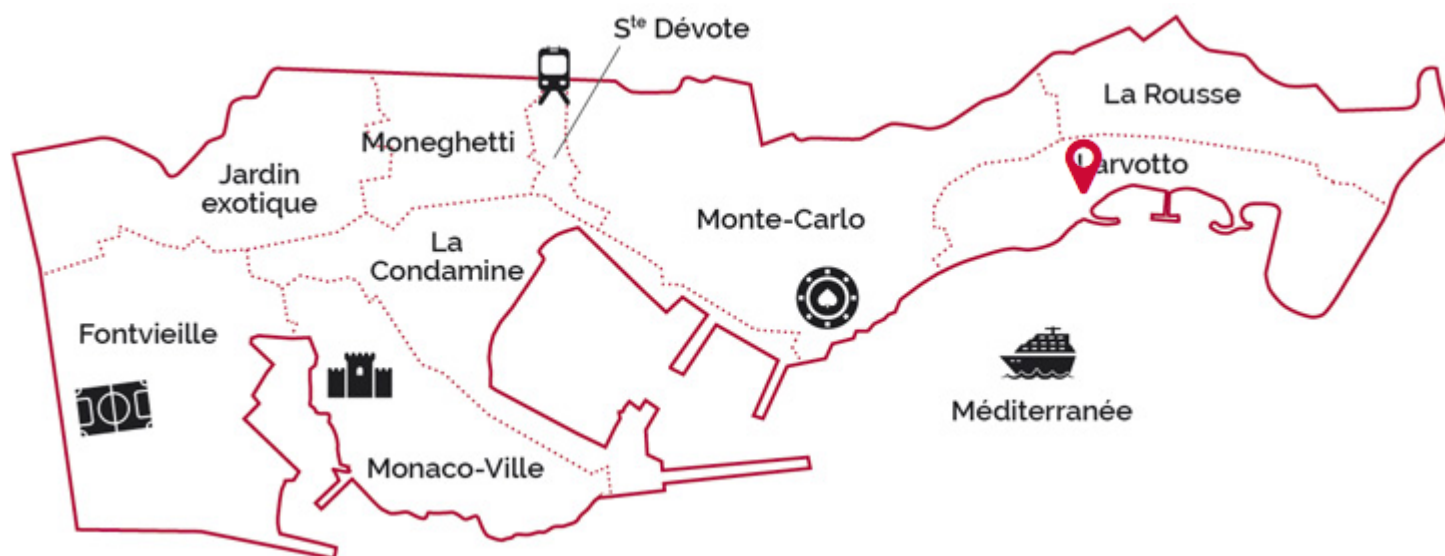

legal This document does not form part of any offer or contract. All measurements, areas and distances are approximate. The information and plans contained herein are believed to be correct, however, their accuracy is not guaranteed. The photographs show only certain parts of the property at the time they were taken. This offer is subject to change of price or other conditions, without prior notice.